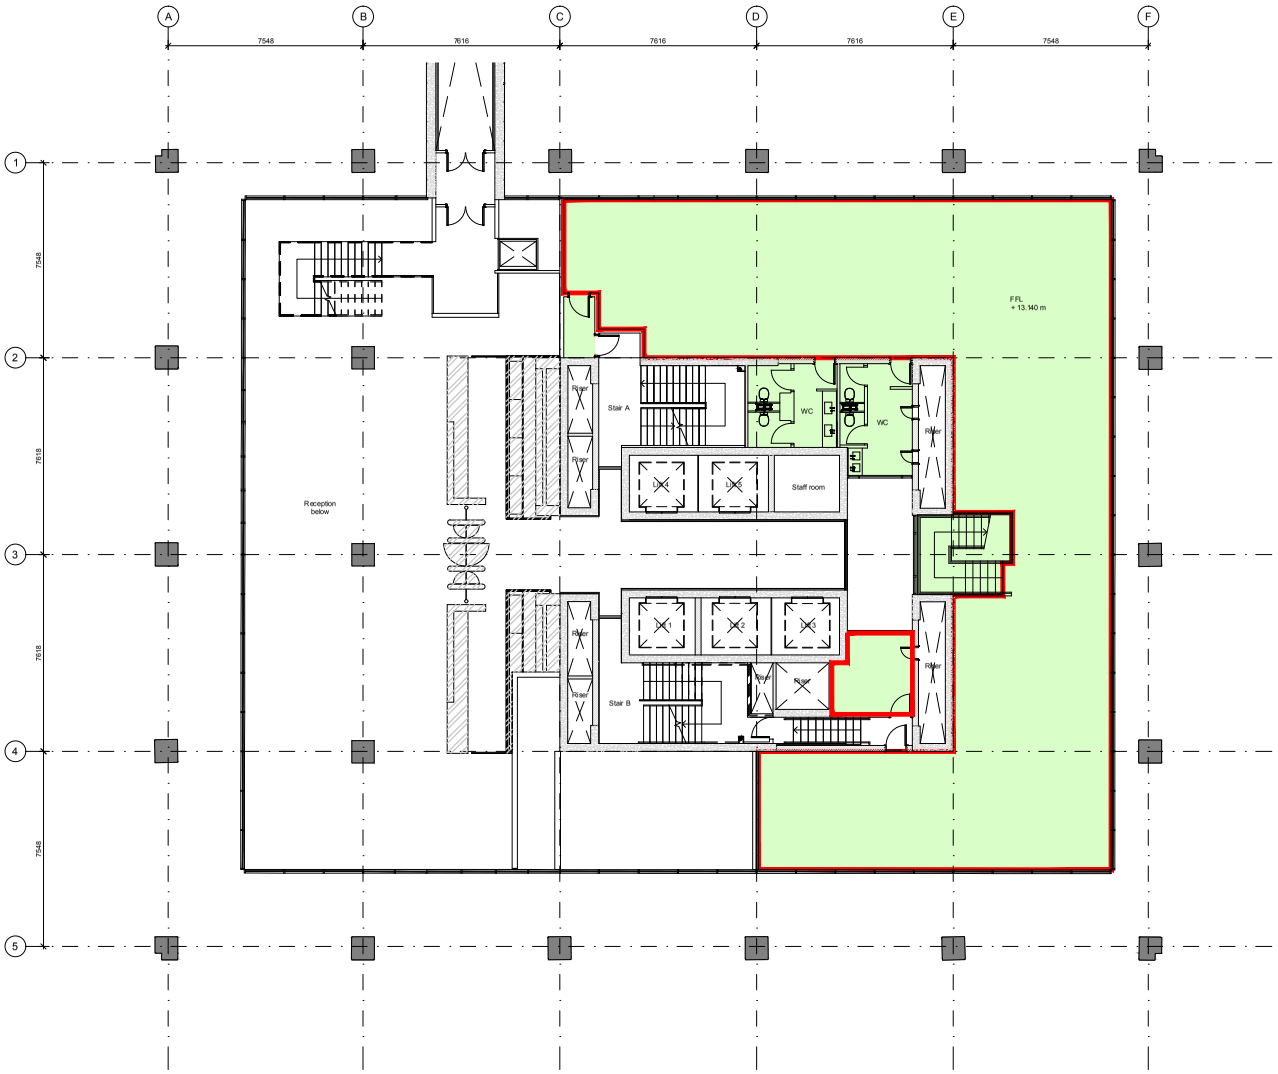

Key

Works included in phase 2

Net lettable area

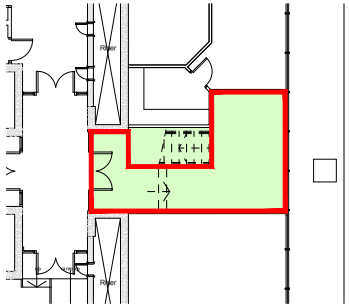

GROUND FLOOR PLAN EXTRACT

NOTE: PLANS BASED ON ARCHIVE INFORMATION
REV A - CORRIDOR ON ON GRID 2 TAKEN OFF

Proposed Mezzanine Floor Plan (Incl Part Ground Floor)

project: One Redcliff Street,Bristol - Phase 2		job no: E1759	dwg no: (LE)002	revision: A
client: Aberdeen Asset Management	status: LEASE	scale: 1:200@A3	date: 17.11.17	drawn: MO